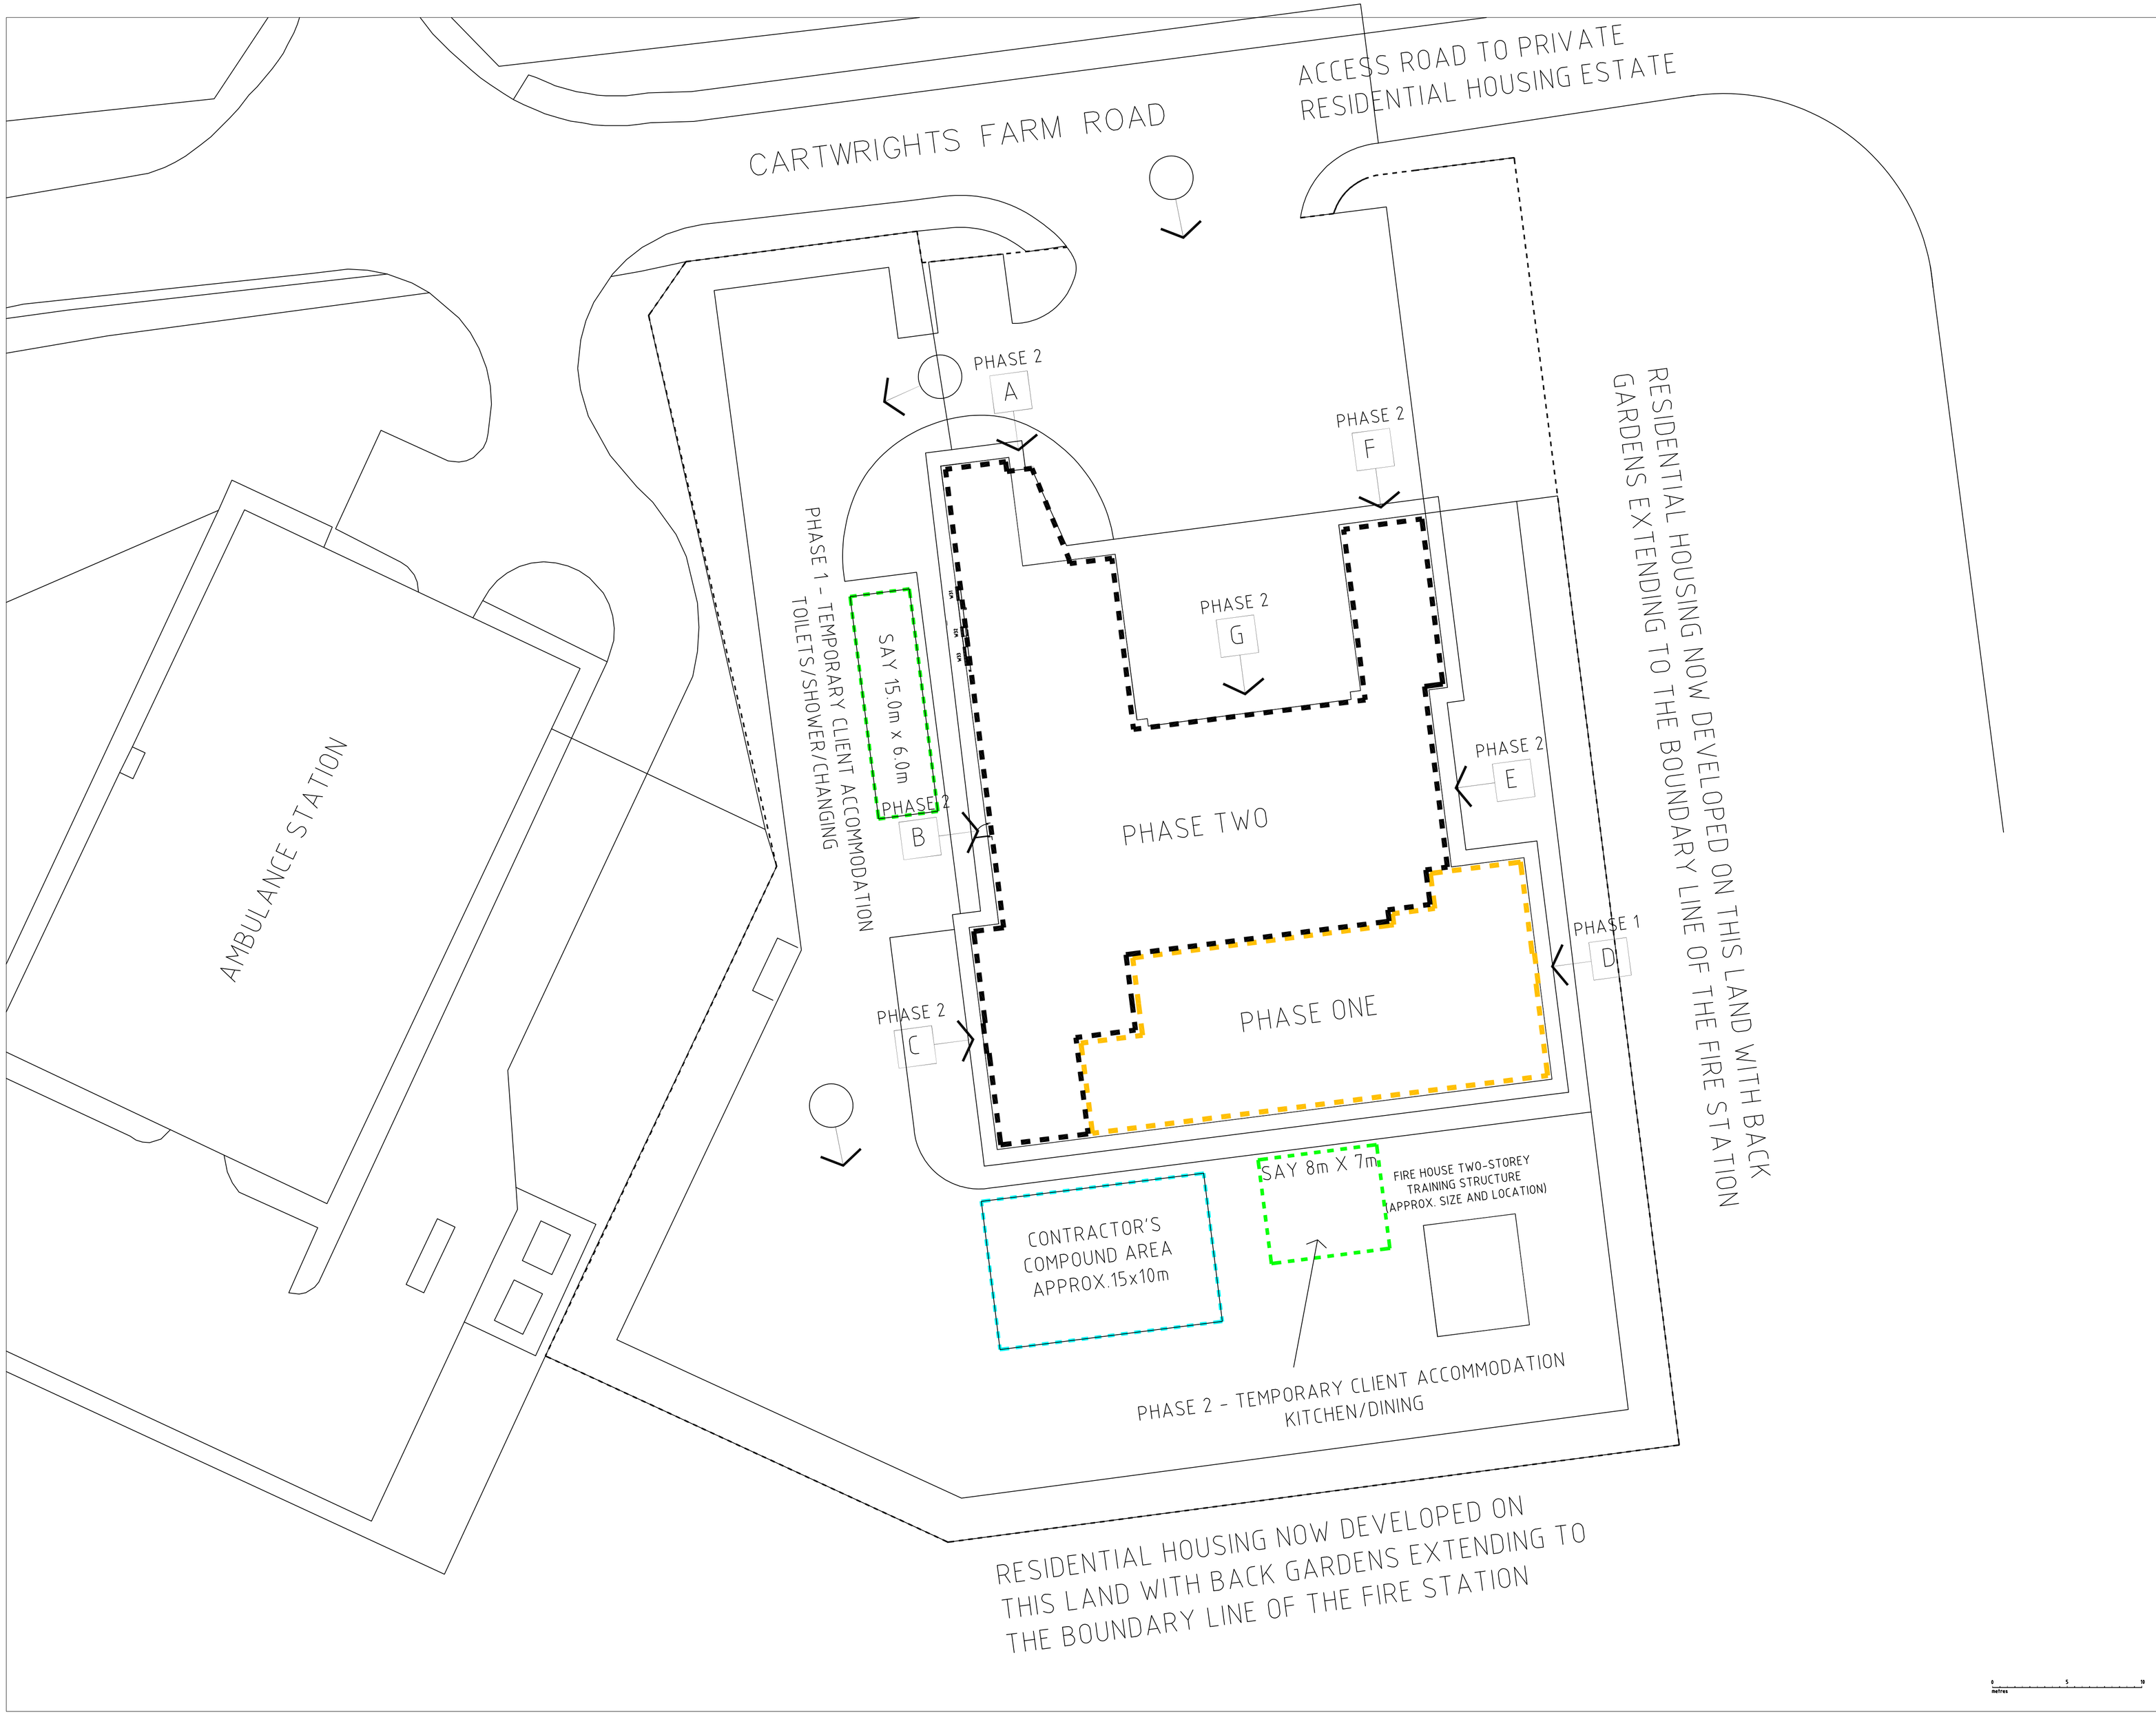

NOTES

01 - Drawings based on those rceived from MFRS Estates Department. All dimensions to be checked prior to works being undertaken or orders placed.

SHARED VEHICULAR ACCESS ROUTE

PHASE 0 ENTRY POINTS INTO THE BUILDING

PHASE ONE WORKS

PHASE TWO WORKS

TEMPORARY CLIENT ACCOMMODATION

CONTRACTOR'S SITE COMPOUND

FIRE STATION SITE BOUNDARY

REVISIONS

A 10.02.22 - phase 2 temp accommodation relocated

- This drawing is copyright. Do not scale from drawing. All dimensions are to be checked on site. Any discrepencies, either of dimensions or other information on this drawing, are to be reported to the architect before work proceeds.

- This drawing is to be read in conjunction with the specification documents and all other drawings and notes thereon.

MERSEYSIDE FIRE AND RESCUE SERVICE
SPEKE AND OLD SWAN
REMODELLING AND REDECORATION
job

SITE LOCATION PLAN

SPEKE COMMUNITY FIRE STATION

detail

scale	1:200 @ A1	drawn	KH	date	11/21

drawing number 2054/T02 rev A

DESIGN GROUP - CHESTER
architecture - project and cost management
Sedan House, Stanley Place
Chester, CH1 2LU
tel: 01244 329 356